

AIRCRAFT PARKING / DOCKING
CHART - ICAO

AD 2 - EKBI
APDC
Billund

Changes : Deicing pad changed.


Apron North ELEV : 232 FT
Apron South ELEV : 215 FT

ACL ELEV at Apron North : 232 FT
ACL ELEV at Apron South : 215 FT

Billund TWR : 119.005 (ARR) 129.505 (DEP)
ATIS : 118.780 (ARR) 129.105 (DEP)

Ref. AIP GEN 2.3 : Special legend for aerodromes with apron boundaries

ELEV in FT
Dimensions / Distances in M

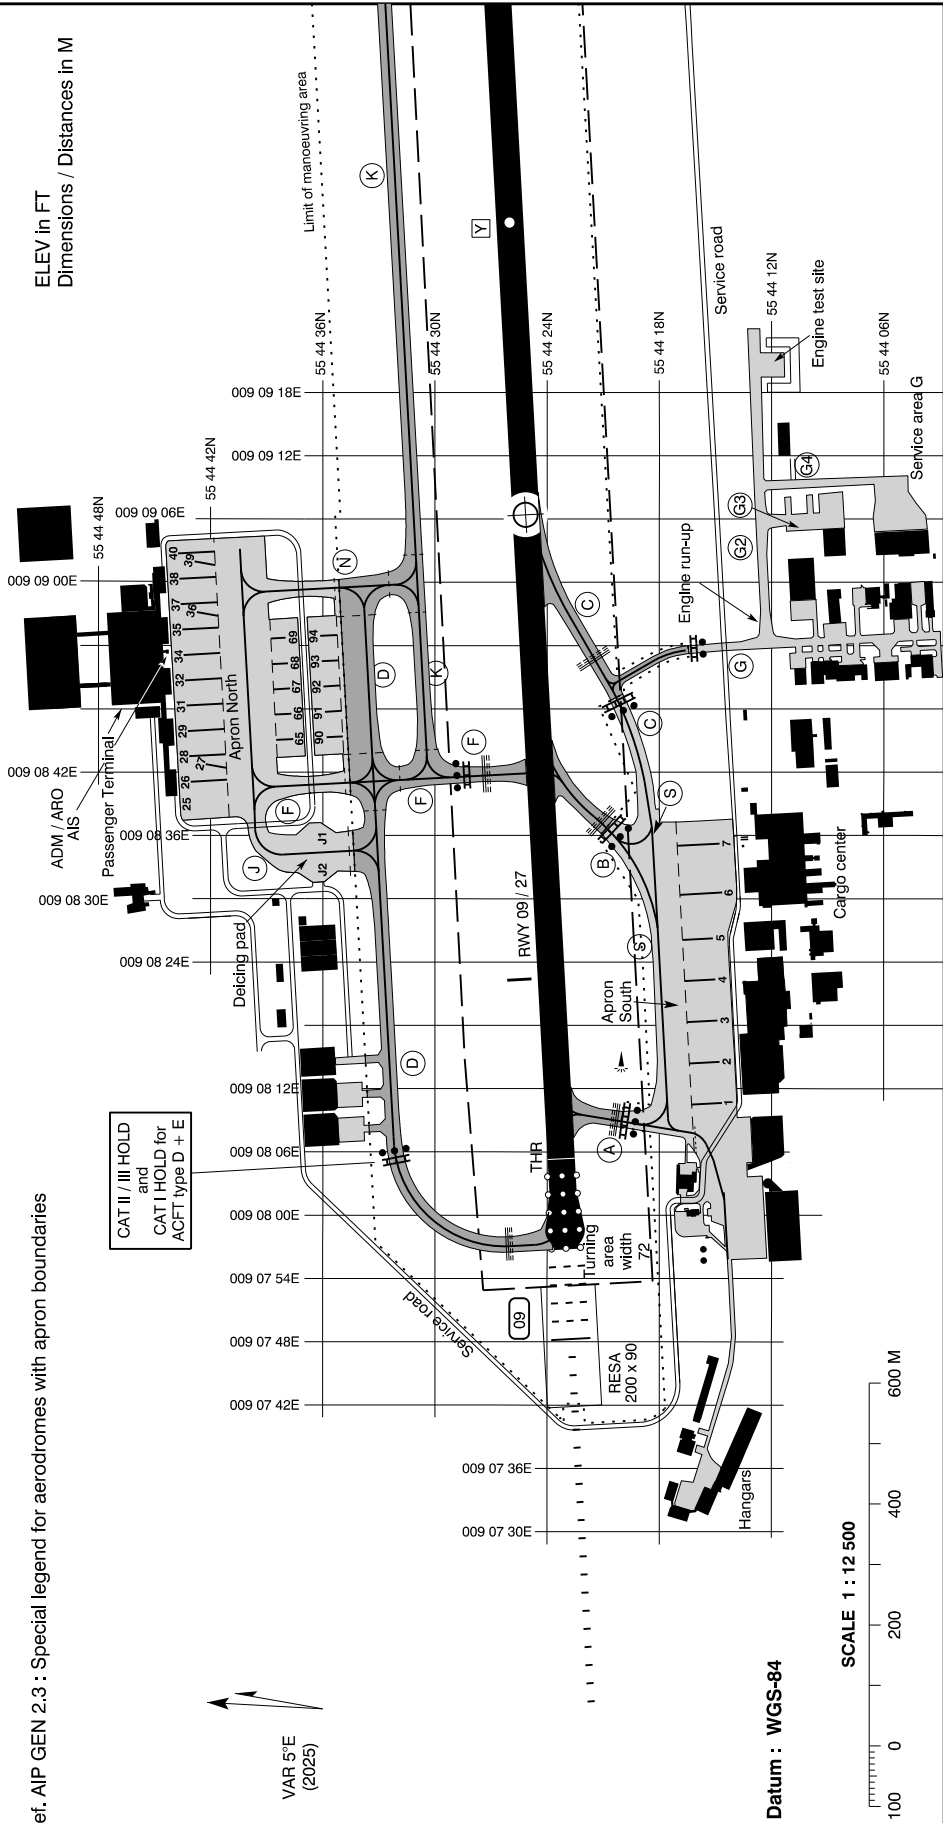

INS COORDINATES FOR AIRCRAFT STANDS

Apron South	Apron North
1 - 55 44 15.03N 009 08 10.65E	25 - 55 44 42.20N 009 08 38.77E
2 - 55 44 15.15N 009 08 14.55E	26 - 55 44 42.28N 009 08 41.18E
3 - 55 44 15.27N 009 08 18.45E	27 - 55 44 42.33N 009 08 42.77E
4 - 55 44 15.39N 009 08 22.35E	28 - 55 44 42.35N 009 08 43.58E
5 - 55 44 15.51N 009 08 26.25E	29 - 55 44 42.43N 009 08 45.98E
6 - 55 44 15.34N 009 08 30.55E	31 - 55 44 42.50N 009 08 48.39E
7 - 55 44 15.48N 009 08 35.19E	32 - 55 44 42.58N 009 08 50.79E
	34 - 55 44 42.65N 009 08 53.20E
	35 - 55 44 42.73N 009 08 55.60E
	36 - 55 44 42.78N 009 08 57.20E
	37 - 55 44 42.80N 009 08 58.01E
	38 - 55 44 42.88N 009 09 00.41E
	39 - 55 44 42.93N 009 09 02.01E
	40 - 55 44 42.95N 009 09 02.81E

APRON

Apron South : Concrete PCN 110 / R / A / X / T	Apron North Remote 65 - 55 44 37.72N 009 08 45.13E 66 - 55 44 37.80N 009 08 47.54E 67 - 55 44 37.87N 009 08 49.94E 68 - 55 44 37.95N 009 08 52.34E 69 - 55 44 38.02N 009 08 54.75E 90 - 55 44 35.69N 009 08 45.33E 91 - 55 44 35.76N 009 08 47.73E 92 - 55 44 35.84N 009 08 50.14E 93 - 55 44 35.91N 009 08 52.54E 94 - 55 44 35.99N 009 08 54.95E
Apron North : Semi-flexible pavement (Densiphalt) PCN 110 / F / C / W / T	Apron North Semi-flexible pavement (Densiphalt) PCN 110 / F / C / W / T
Apron North Remote parking : Semi-flexible pavement (Densiphalt) PCN 90 / F / C / W / T	Apron North Remote parking : Semi-flexible pavement (Densiphalt) PCN 90 / F / C / W / T
Deicing platform : Semi-flexible pavement (Densiphalt) PNC 90 / F / C / W / T	Deicing platform : Semi-flexible pavement (Densiphalt) PNC 90 / F / C / W / T

TAXIWAYS G and G2

Secondary TWY G and G2 : Width / Pavement : 12 M / Asphalt Lighting : Blue edge LIL on TWY G	
--	--