Changes : APCH LGT length RWY 27 changed and TWY stop LGT withdrawn.

ARP : 55 59 24.44N 008 21 14.06E Centre of RWY	AD ELEV : 17 FT	ELEV in FT Dimensions / Distances in M	Stauning Information : 121.405

AERODROME CHART - ICAO

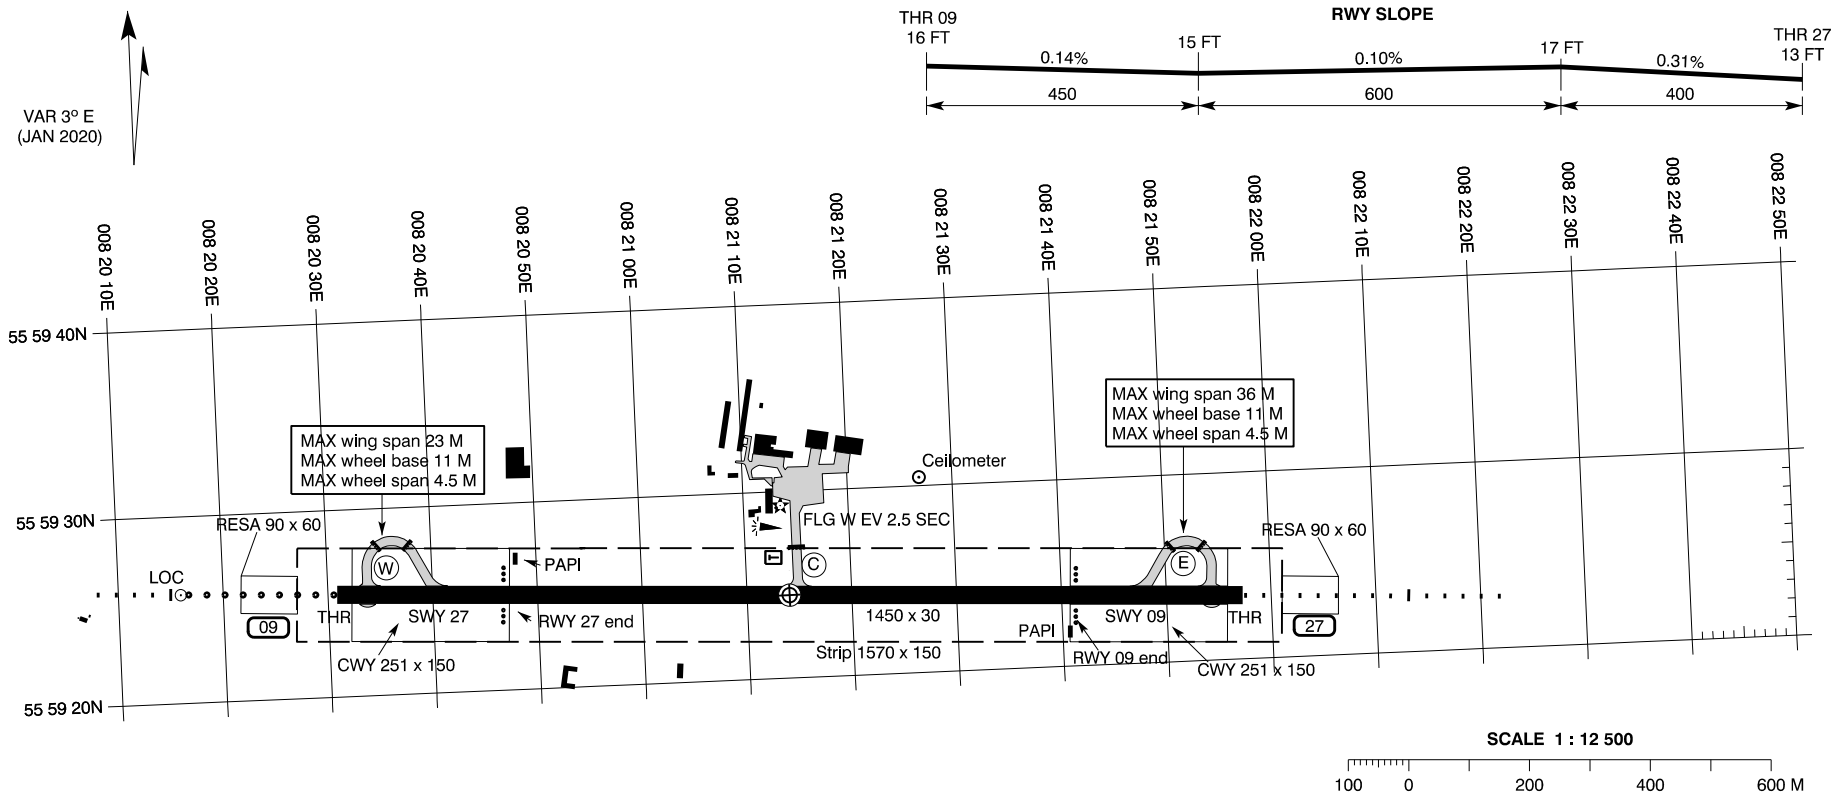

Datum : WGS-84

RUNWAYS

NR	Direction	THR PSN	Pavement Strength	Day marking	Declared distances				APCH AND RWY LGT (Unless otherwise stated lighting is LIH adjustable)					
					TORA	TODA	ASDA	LDA	APCH	THR	PAPI	Edge	SWY	End
09	092.4° GEO 089.4° MAG	55 59 25.46N 008 20 32.31E	Asphalt PCN 21 F / A / Y / T	THR RWY NR Centre line Edge	1199	1450	1450	1199	420 M White	Green	3°	1199 M White	251 M Red	Red
27	272.5° GEO 269.5° MAG	55 59 23.45N 008 21 55.86E			1199	1450	1450	1199	420 M White	Green	3°	1199 M White	251 M Red	Red

OTHER : Secondary power supply : Yes, switch-over time MAX 15 SEC.
A system to activate the RWY lighting etc. outside the hours of service by VHF radio signals is established. Futher details to be obtained from the AD.

OBSTACLES : All obstacles on and near the aerodrome are provided with red lights

TAXIWAYS

Width :	15
Pavement :	Asphalt
Strength :	PCN 21 / F / A / Y / T
Day marking :	Centre line, Side stripes, Holding position
LGT TWY C :	Blue edge LIL. RGL
TWY E and W :	For use by day only